Estimate for the work of Providing and laying 100mmdia water pipe line in place of 75/100mm dia CI water pipeline and improve water facilities and to aviod frequent Contamination Complaint in 16th A Cross,17th main,11th main,13th cross Devarajaras nagara in Hale guddadahalli under Jagajeevanaramanagara service station of AEESW-2 Sub Division

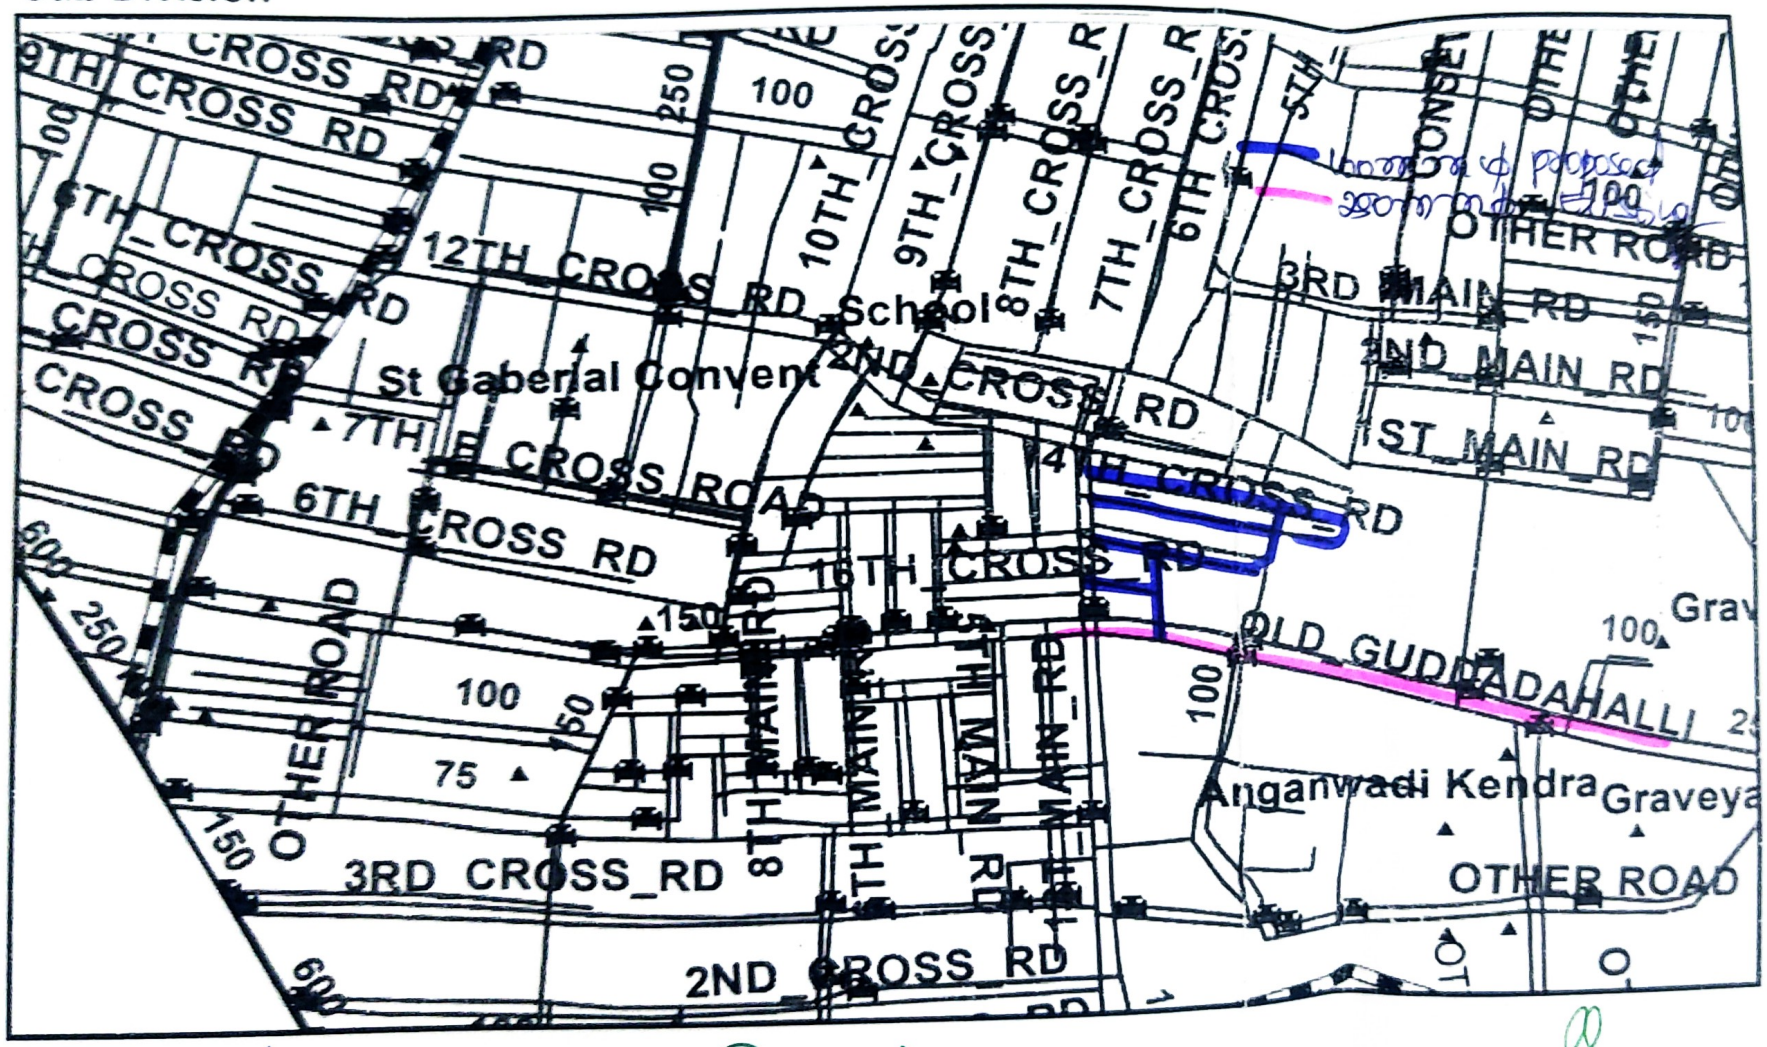

AE

AEE

E.E.(SW)-1

Scanned with ACE Scanner

Estimate for the work of Providing and laying 100mmdia water pipe line in place of 75/100mm dia CI water pipeline and improve water facilities and to aviod frequent Contamination Complaint in 16th A Cross,17th main,11th main,13th cross Devarajaras nagara in Hale guddadahalli under Jagajeevanaramanagara service station of AEESW-2 Sub Division

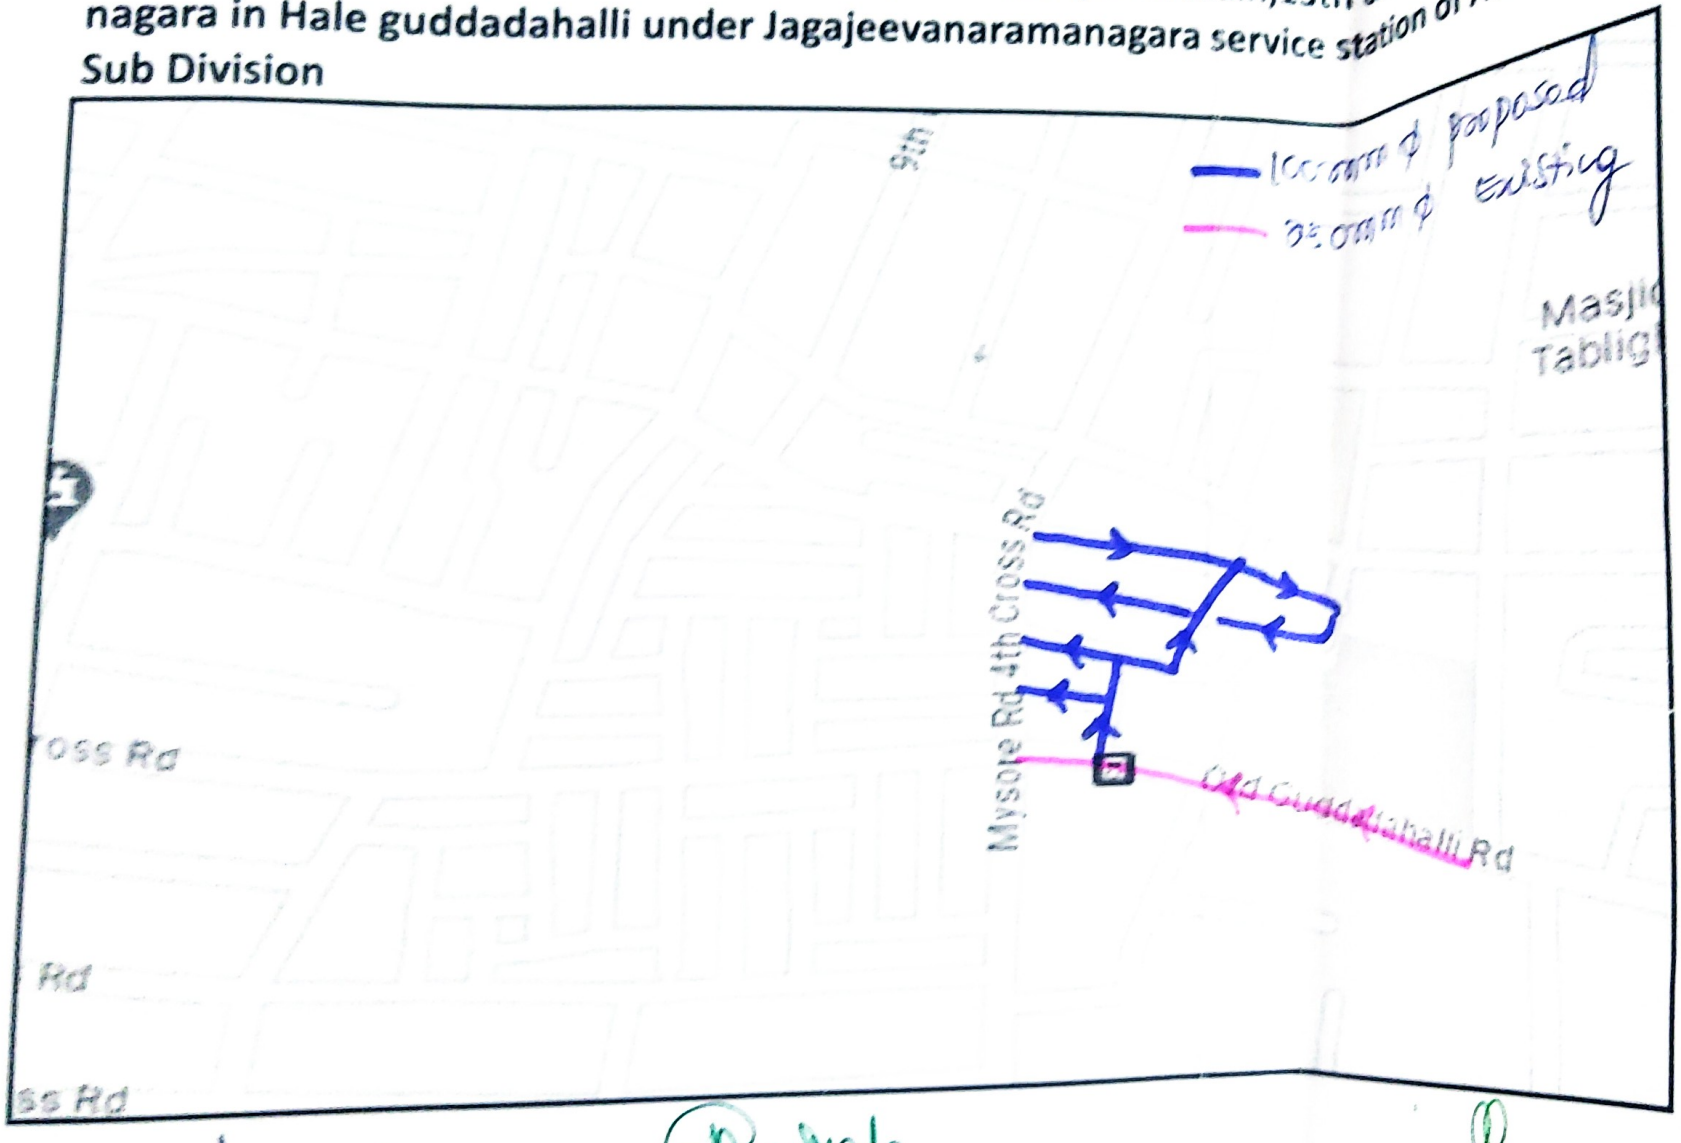

AE

AEE

E.E.(SW)-1

Scanned with ACE Scanner

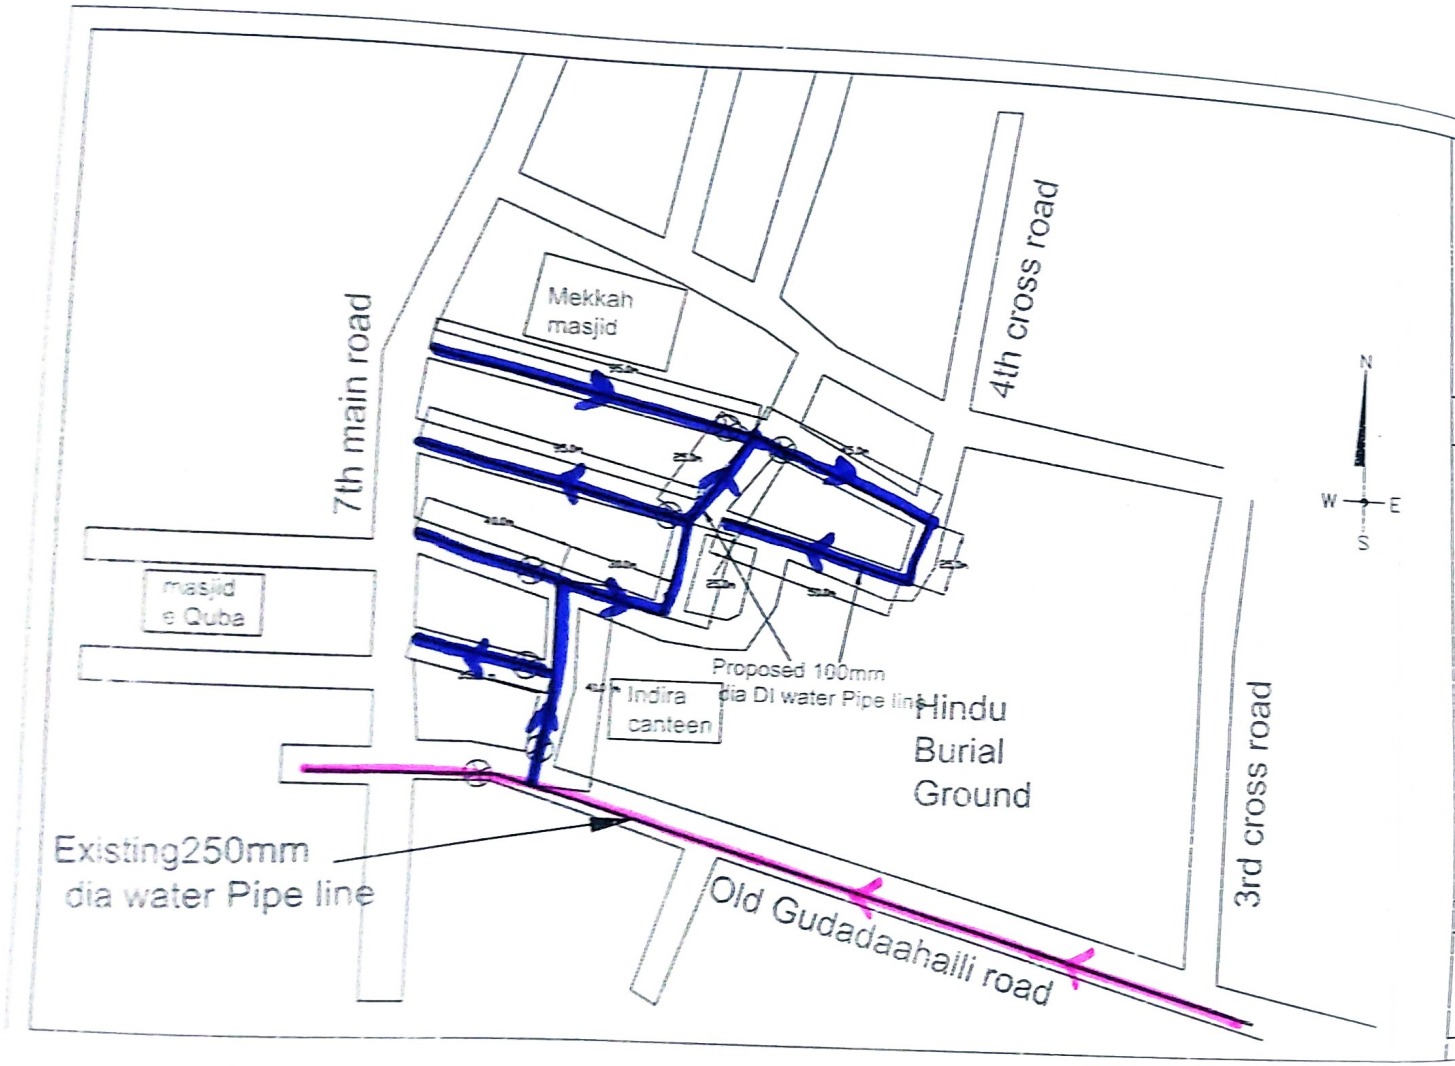

LEGEND

CLIENT	BANGALORE WATER SUPPLY & SEWERAGE BOARD
TITLE	Work of Providing and laying 100mm dia water pipeline in place of 75/100mm dia CI water pipeline and improve water facilities and to avoid frequent contamination complaint in 16th A cross,17th main,11th main,13th cross Devaraj urs nagar in Hale guddadahalli under jagajeevanramnagar service station of AEESW-2 sub division
SURVEYED & PREPARED BY	RADIAN SURVEYS #715,OM PLAZA ,3RD FLOOR, 3RD MAIN DR. MODI HOSPITAL ROAD, MAHALAXMIPURAM, BANGALORE-86 E-mail : rdnsurveys@gmail.com Ph:080-23194839
SCALE: 1:1000	SEASON :27.06.2017 RD

AE AEE EE

AE

AEE

E.E.(SW)-1

Scanned with ACE Scanner